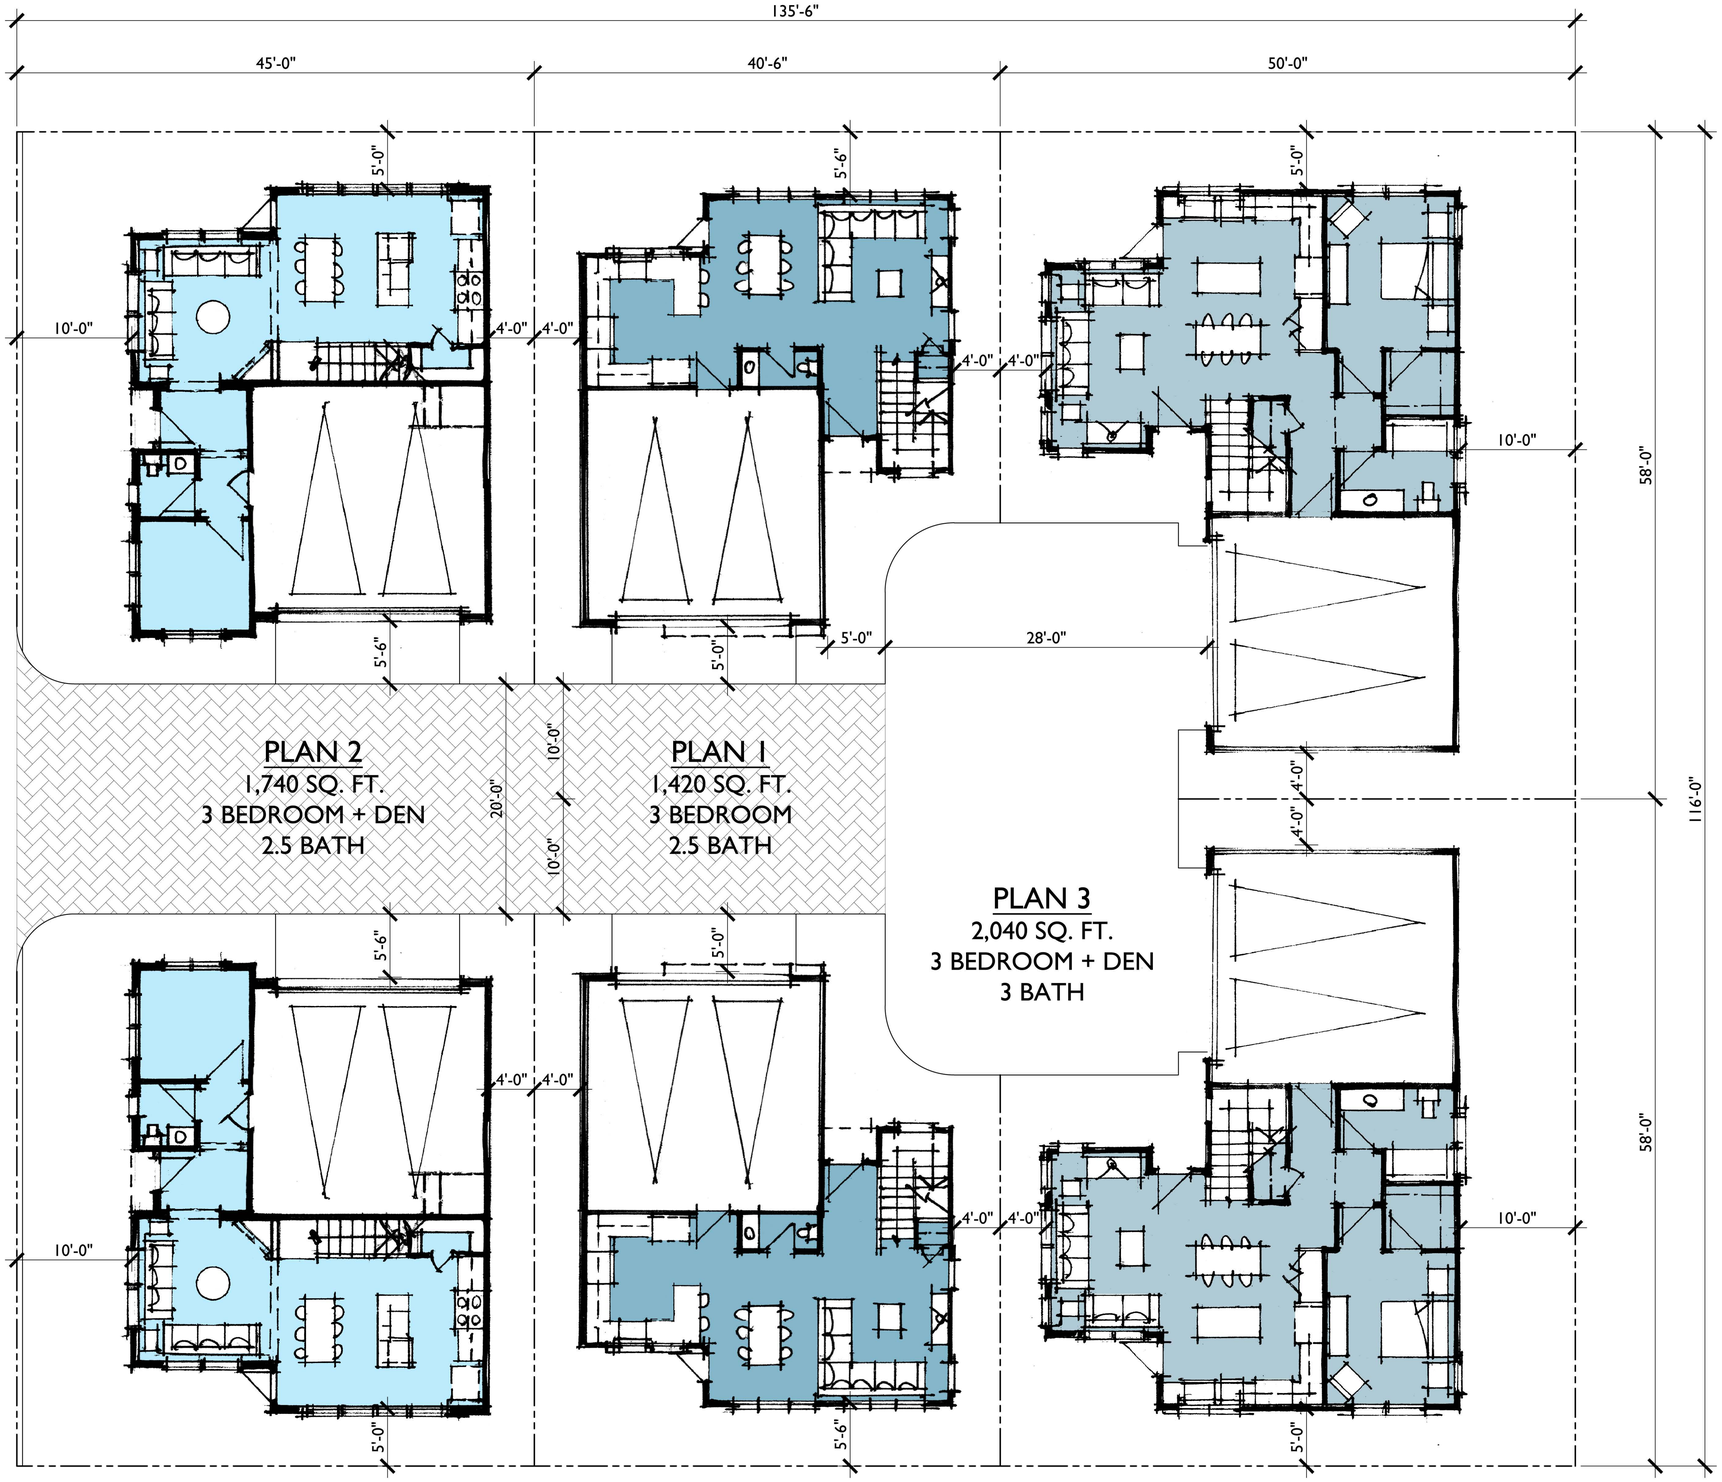

KEY:

Proposed Parking Space

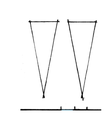

Bassenian | Lagoni
ARCHITECTURE • PLANNING • INTERIORS
Copyright 2023 Bassenian | Lagoni Architects
2631 Orchard Drive, Suite 100
Newport Beach, CA USA 92660
tel +1 949 553 9100
fax +1 949 553 0548

TYPICAL CLUSTER

WEST SAC - SCHOOL SITE

West Sacramento , California

0 3 6 12
SCALE: 3/16" = 1'-0"

799.23129

08.07.23

RICHLAND

PLAN 2
TRANSITIONAL CALIFORNIAN

PLAN 1
PROGRESSIVE SPANISH

PLAN 3
AGRARIAN

LANE STREET SCENE

PLAN 2
TRANSITIONAL CALIFORNIAN

PLAN 2
AGRARIAN

FRONT STREET SCENE

Bassenian | Lagoni
ARCHITECTURE • PLANNING • INTERIORS
Copyright 2023 Bassenian | Lagoni Architects
2031 Orchard Drive, Suite 100
Newport Beach, CA USA 92660
tel. +1 949 553 9100
fax +1 949 553 0548

TYPICAL CLUSTER

Conceptual Street Scenes

THE CREST

West Sacramento , California

0 2 4 8

799.23129

08.07.23

RICHLAND